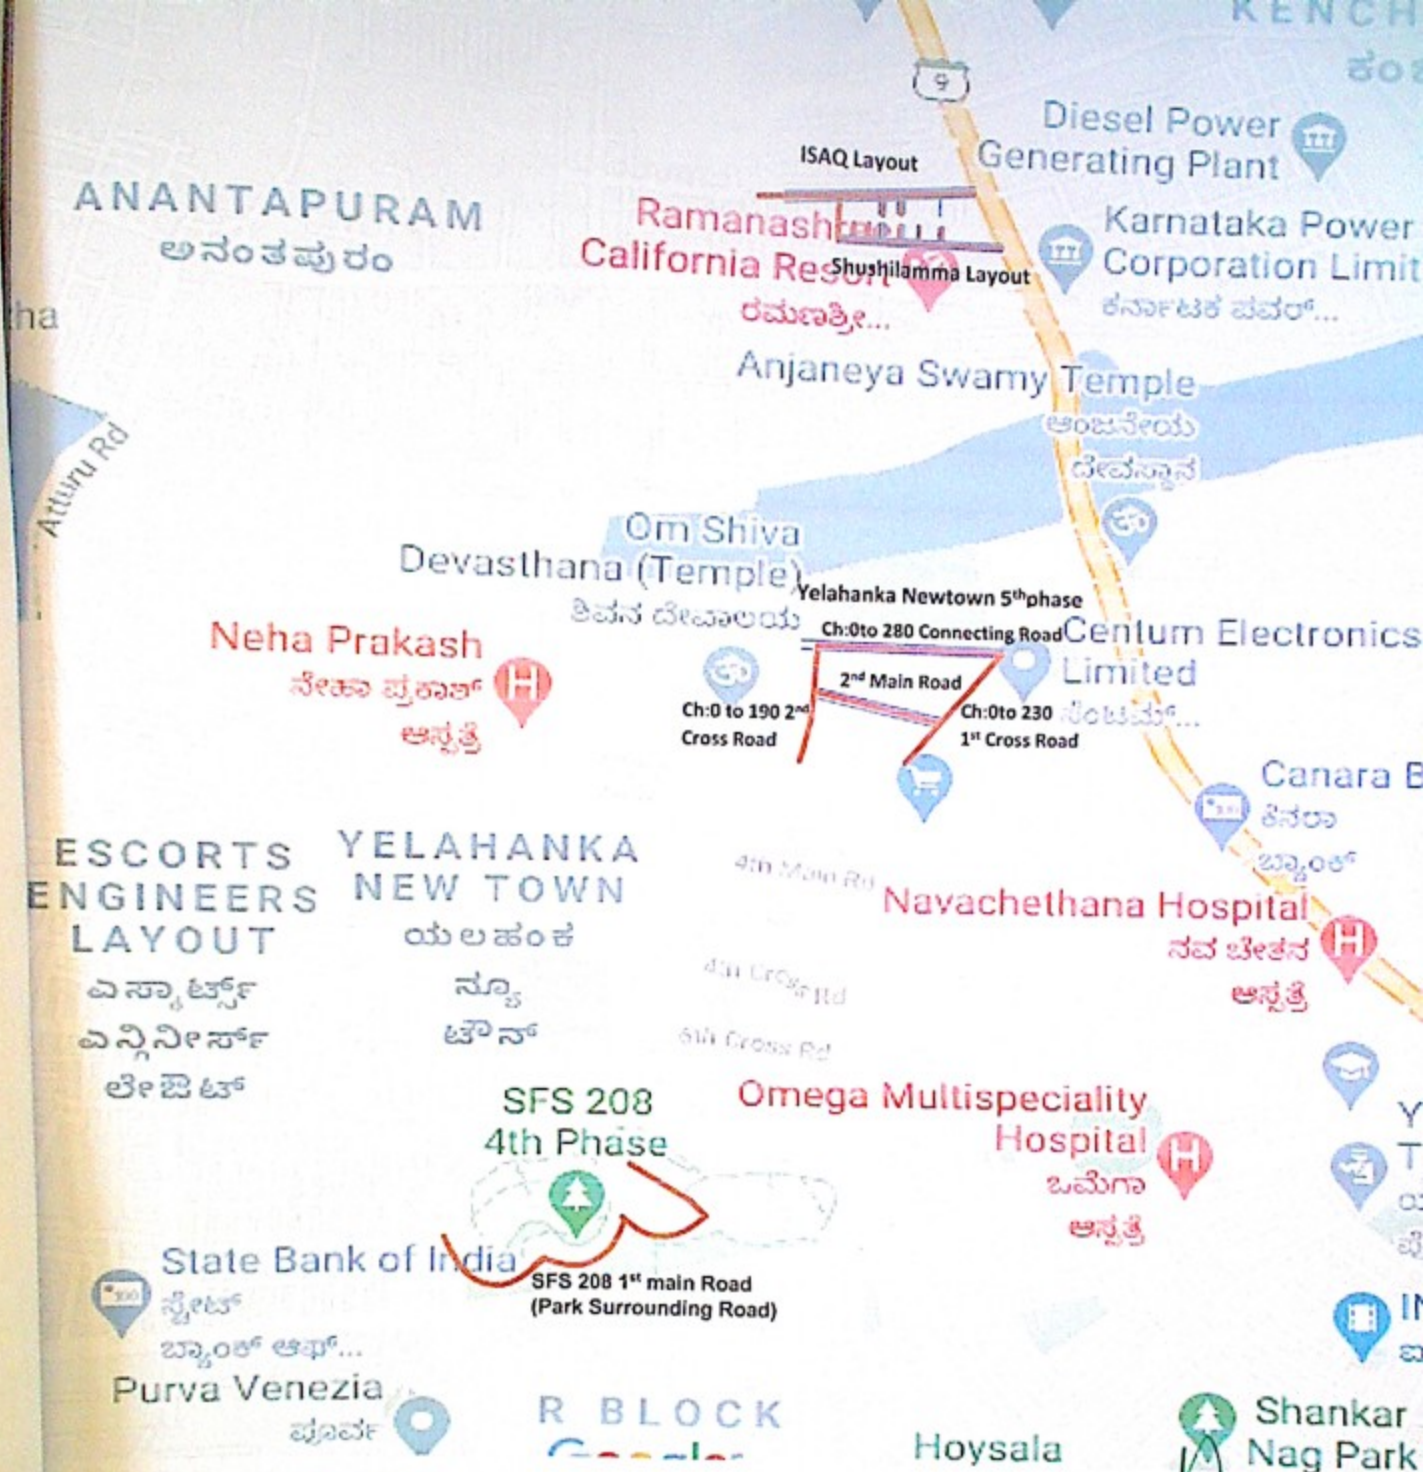

OR RCC DRAIN -----

OR ASPHALT ROAD---

Gooly Consultancy Services Bangalore

Asst. Executive Engineer
Yelahanka Sub. Divison
(BBMP)
Yelahanka, Bangalore

ocation/Area/Ward: 02 and 03	CLIENT	PMC:	CONTRACTOR:
ame of Work: Improvements to ads, drains and other velopmental works in ward no- 02 03 under road development head Chief Minister Nava Nagarothan ants of Yelahanka division. ackage -01) TLE: Plan For Ward no-2 and 03	BBMP **The Executive Engineer** Yelahanka Division Bruhat Bengaluru Mahanagara Palike (BBMP) Bangalore - 560064	**M/s GOOLY CONSULTANCY SERVICES** # 230, Opp. G.R. Lavender Apartments, Sai Enclave Layout, Kothnur Dinne, 8th Phase, J.P. Nagar, Bangalore-560 076	**M/S SATHYA CONSTRUCTIONS**

OR RCC DRAIN --

OR ASPHALT ROAD --

Gooly Consultancy Services Bangalore

Asst. Executive Engineer
Yelahanka
(BBMP Ynk. Zn)
Yelahanka, Bangalore

ocation/Area/Ward: 02 and 03	**CLIENT**	**PMC:**	**CONTRACTOR:**
ame of Work: Improvements to ads, drains and other velopmental works in ward no- 02 03 under road development head Chief Minister Nava Nagarothan ants of Yelahanka division. ackage -01)	BBMP **The Executive Engineer** Yelahanka Division Bruhat Bengaluru Mahanagara Palike (BBMP) Bangalore - 560064	**M/s GOOLY CONSULTANCY SERVICES** # 230, Opp. G.R. Lavender Apartments, Sai Enclave Layout, Kothnur Dinne, 8th Phase, J.P. Nagar, Bangalore-560 076,	**M/S SATHYA CONSTRUCTIONS**
TLE: Plan For Ward no-2 and 03			

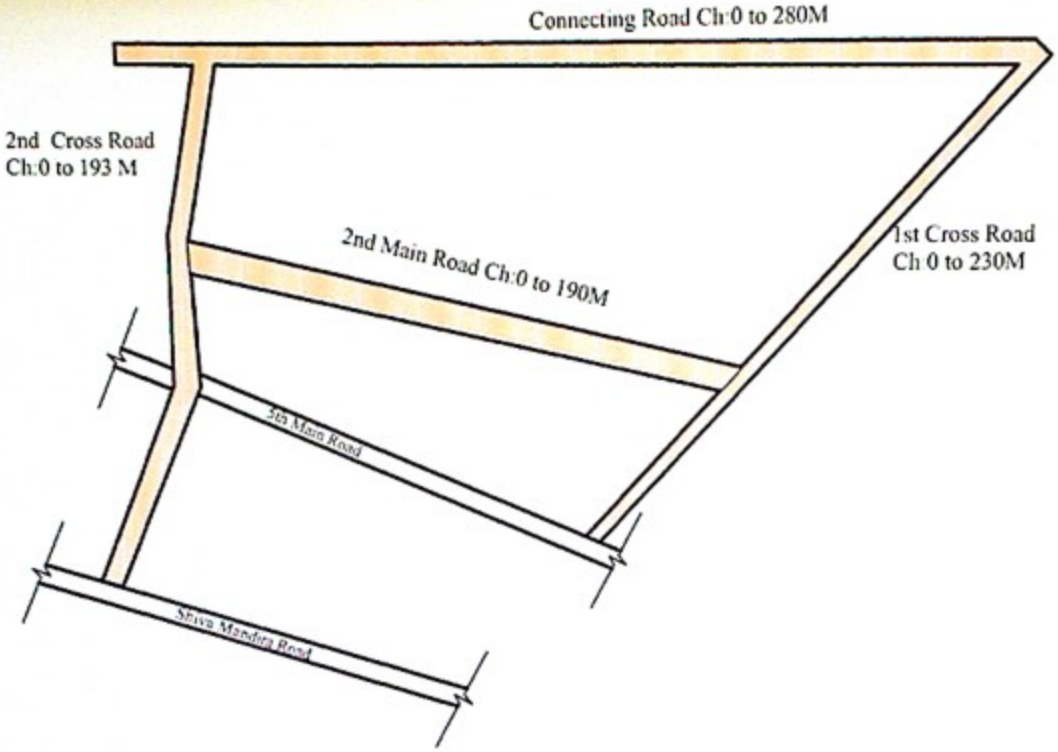

YELAHANKA NEW TOWN 5th PHASE

Asst Executive Engineer
Yelahanka Sub. Divison
(BBMP Ynk. Zn)
Yelahanka, Bangalore

Sl. No.	DESCRIPTION	REVISION	BY	DATE	RELEASED FOR
					☐ INFORMATION
					☐ Draft DPR
					☐ DPR
					☐ TENDER
					☐ CONSTRUCTION

NOTES
- FOR RCC DRAIN
- FOR ASPHALT ROAD

CLIENT
BBMP
The Executive Engineer
Yelahanka Division
Bruhat Bengaluru
Mahanagara Palike (BBMP)
Bangalore - 560064

PSC CONSULTANT
M/s GOODLY CONSULTANCY SERVICES
230, Opp. G.R. Lavender Apartments,
Sai Enclave Layout,
Kothnur Dinne, 8th Phase, J.P. Nagar,
Bangalore-560 076.

CONTRACTOR
Sri R. Suresh
(M/s Sathya Constructions)

DESIGNED	
DRAWN	
CHECKED	
DATE	
SHEET	

Name of Work	Improvements roads and drains at Yelahanka new town 5th phase main and cross roads in chowdeshwari ward no-02, Yelahanka sub Division
PROJECT	Improvements to roads, drains and other developmental works in ward no- 02 & 03 under road development head in Chief Minister Nava Nagarothan grants of Yelahanka division. (Package -01)
TITLE	Plan For Ward no-2
SCALE	NOT TO SCALE

JOB NO: 2020
REVISION
NO

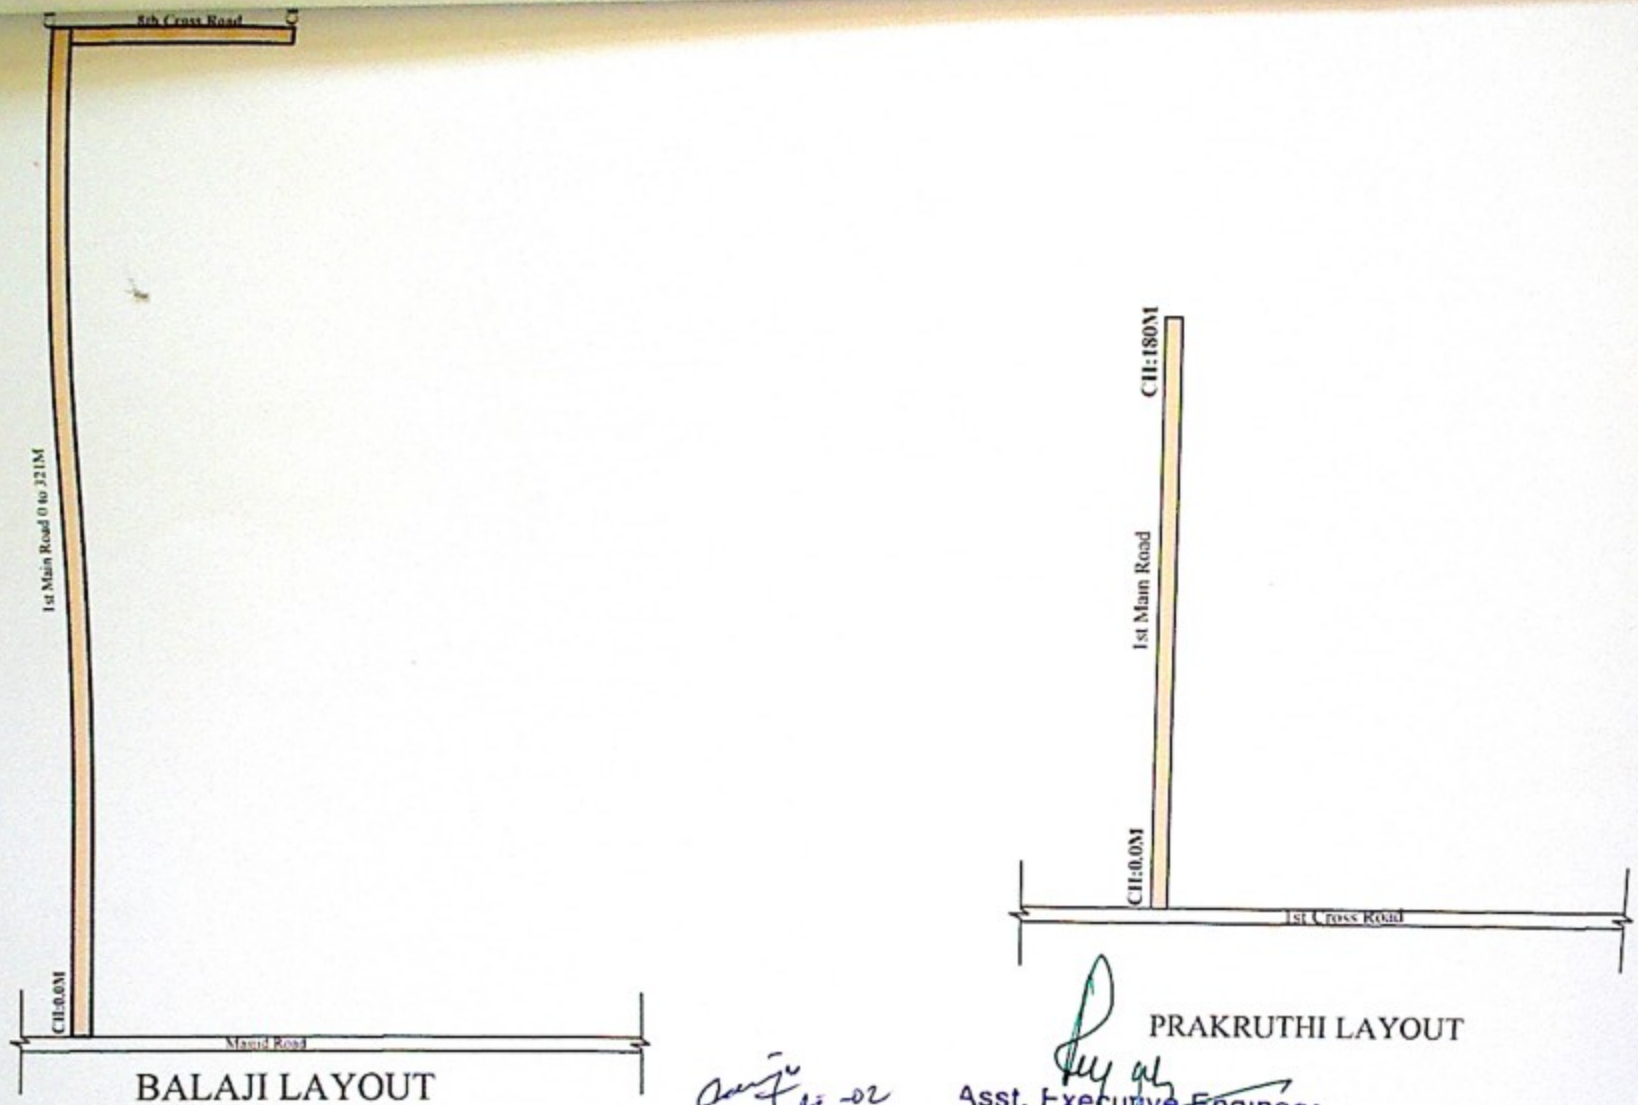

Asst. Executive Engineer
Yelahanka Sub Divison
(BBMP Ynk. Zn)
Yelahanka, Bangalore

Sl No.	DESCRIPTION	REVISION	BY	DATE

RELEASED FOR
- ☐ INFORMATION
- ☐ Draft DPR
- ☐ DPR
- ☐ TENDER
- ■ CONSTRUCTION

NOTES
- FOR RCC DRAIN
- FOR ASPHALT ROAD

CLIENT
BBMP
The Executive Engineer
Yelahanka Division
Bruhat Bengaluru
Mahanagara Palike (BBMP)
Bangalore - 560064

PMC CONSULTANT
M/s GOOLY CONSULTANCY SERVICES
230, Opp. G.R. Lavender Apartments,
Sai Enclave Layout,
Kothnur Dinne, 8th Phase, J.P. Nagar,
Bangalore-560 076,

CONTRACTOR
Sri R. Satesh
(M/s Sathya Constructions)

DESIGNED	
DRAWN	
CHECKED	
DATE	
SHEET	

Name of Work	Improvements to roads and drains at Konchenahalli layout main and cross roads and Prakruthi layout main and cross roads and surrounding areas in chowdeshwari ward no-02, Yelahanka sub Division.	JOB NO:
PROJECT	Improvements to roads, drains and other devel-opmental works in ward no- 02 & 03 under road development head in Chief Minister Nava Nagarothan grants of Yelahanka division. (Package -01)	2020
TITLE	Plan For Ward no-2	REVISION
SCALE	NOT TO SCALE	NO

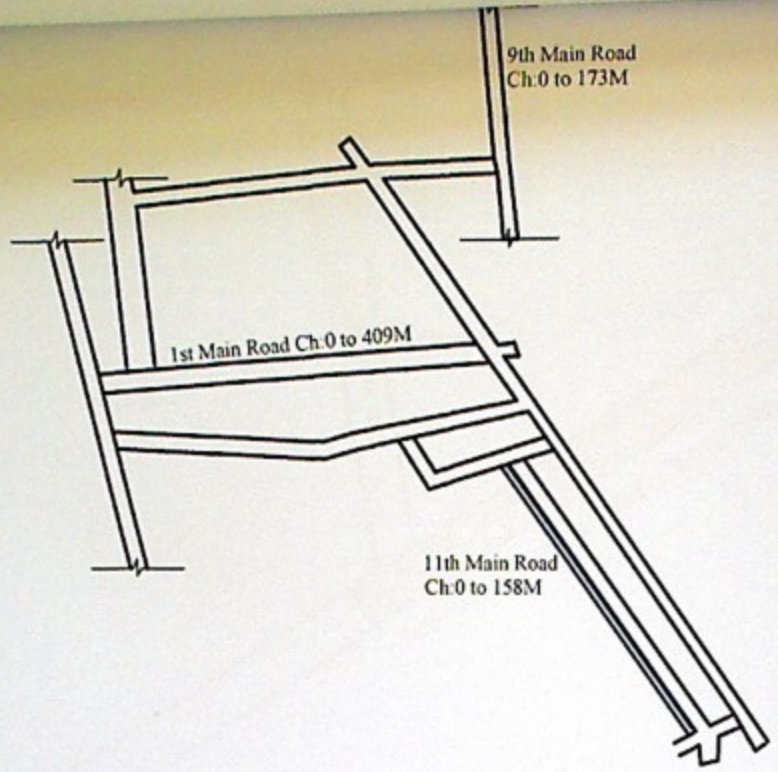

BALAJI LAYOUT

Asst. Executive Engineer
Yelahanka Sub. Divison
(BBMP Ynk. Zn)
Yelahanka, Bangalore

AE 02

Sl. No.	DESCRIPTION	REVISION	BY	DATE

RELEASED FOR
- ☐ INFORMATION
- ☐ Draft D P R
- ☐ D P R
- ☐ TENDER
- ■ CONSTRUCTION

NOTES
- FOR RCC DRAIN
- FOR ASPHALT ROAD

CLIENT:
BBMP
The Executive Engineer
Yelahanka Division
Bruhat Bengaluru
Mahanagara Palike (BBMP)
Bangalore - 560064

PMC CONSULTANT:
M/s GOOLY CONSULTANCY SERVICES
230, Opp. G.R. Lavender Apartments,
Sai Enclave Layout,
Kothnur Dinne, 8th Phase, J.P. Nagar,
Bangalore-560 076,

CONTRACTOR:
Sri R. Satish
(M/s Sathya Constructions)

DESIGNED	
DRAWN	
CHECKED	
DATE	
SHEET	
Name of Work	Providing Asphalting and improvement to drains at Nagenahalli and Surya vanshi layout and ISRO layout, and Nagenahalli layout main and cross roads and surrounding areas in shoreline&wart ward no-02. Yelahanka sub Division
PROJECT	Improvements to roads, drains and other developmental works in ward no- 02 & 03 under road development head in Chief Minister Nava Nagarothan grants of Yelahanka division. (Package-01)
TITLE	Plan For Ward no-2
SCALE	NOT TO SCALE
JOB No	2020
REVISION	

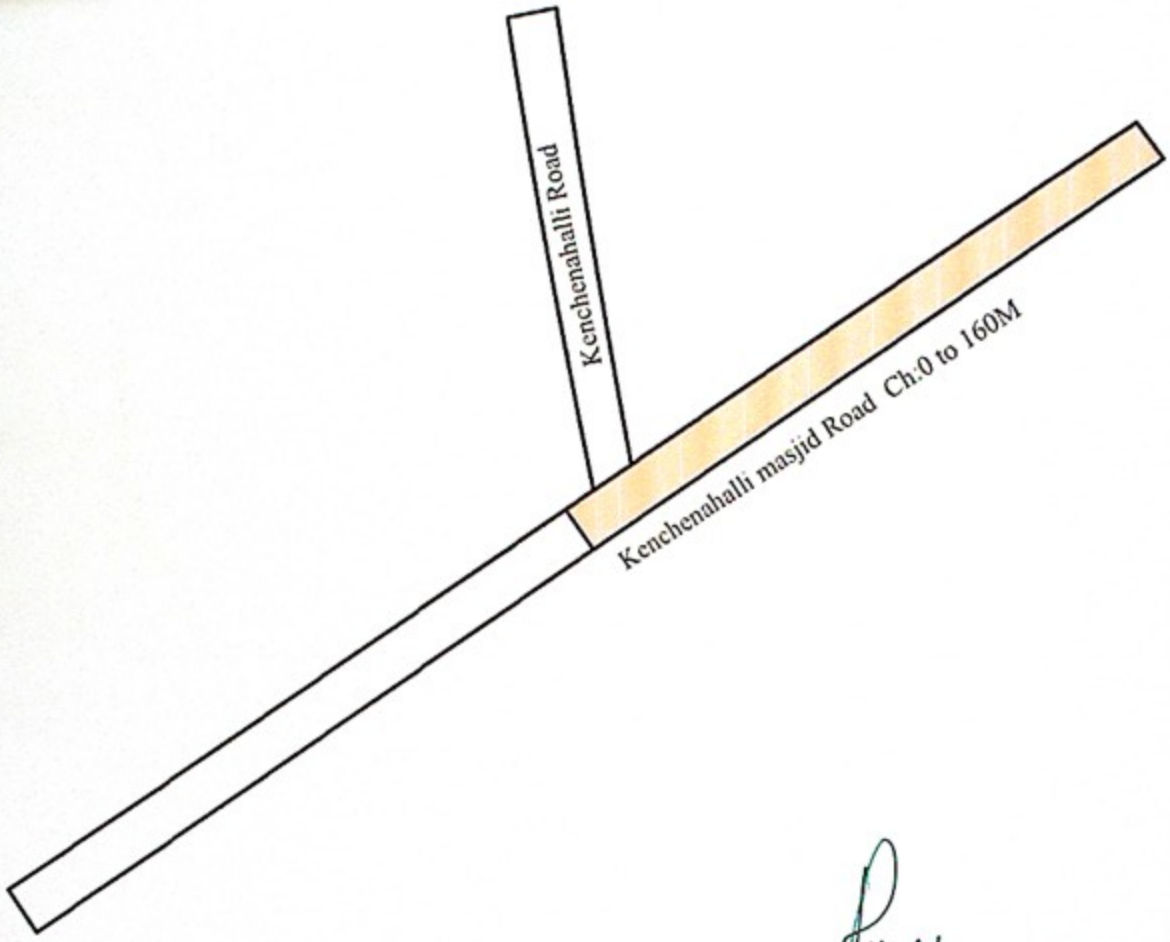

AE-02

Asst. Executive Engineer
Yelahanka Sub. Divison
(BBMP Ynk. Zn)
Yelahanka, Bangalore

Sl No	DESCRIPTION	REVISION	BY	DATE

RELEASED FOR
- ☐ INFORMATION
- ☐ Draft DPR
- ☐ DPR
- ☐ TENDER
- ■ CONSTRUCTION

NOTES
- FOR RCC DRAIN
- FOR ASPHALT ROAD

CLIENT
BBMP
The Executive Engineer
Yelahanka Division
Bruhat Bengaluru
Mahanagara Palike (BBMP)
Bangalore - 560064

CONSULTANT
M/s GOOLY CONSULTANCY SERVICES
230, Opp. G.R. Lavender Apartments,
Sai Enclave Layout,
Kothnur Dinne, 8th Phase, J.P. Nagar,
Bangalore-560 076,

CONTRACTOR
Sri R. Santosh
(M/s Sathya Constructions)

DESIGNED	
DRAWN	
CHECKED	
DATE	
SHEET	

Name of Work	Improvements to roads and drains at synika vaihara badavane balance main and cross roads, suryavanshi layout balance main and cross roads and surrounding areas in chowdeshwari ward no-02, Yelahanka sub Division.
PROJECT	Improvements to roads, drains and other developmental works in ward no- 02 & 05 under road development head in Chief Minister Nava Nagarothan grants of Yelahanka division. (Package -01)
TITLE	Plan For Ward no-2
SCALE	NOT TO SCALE

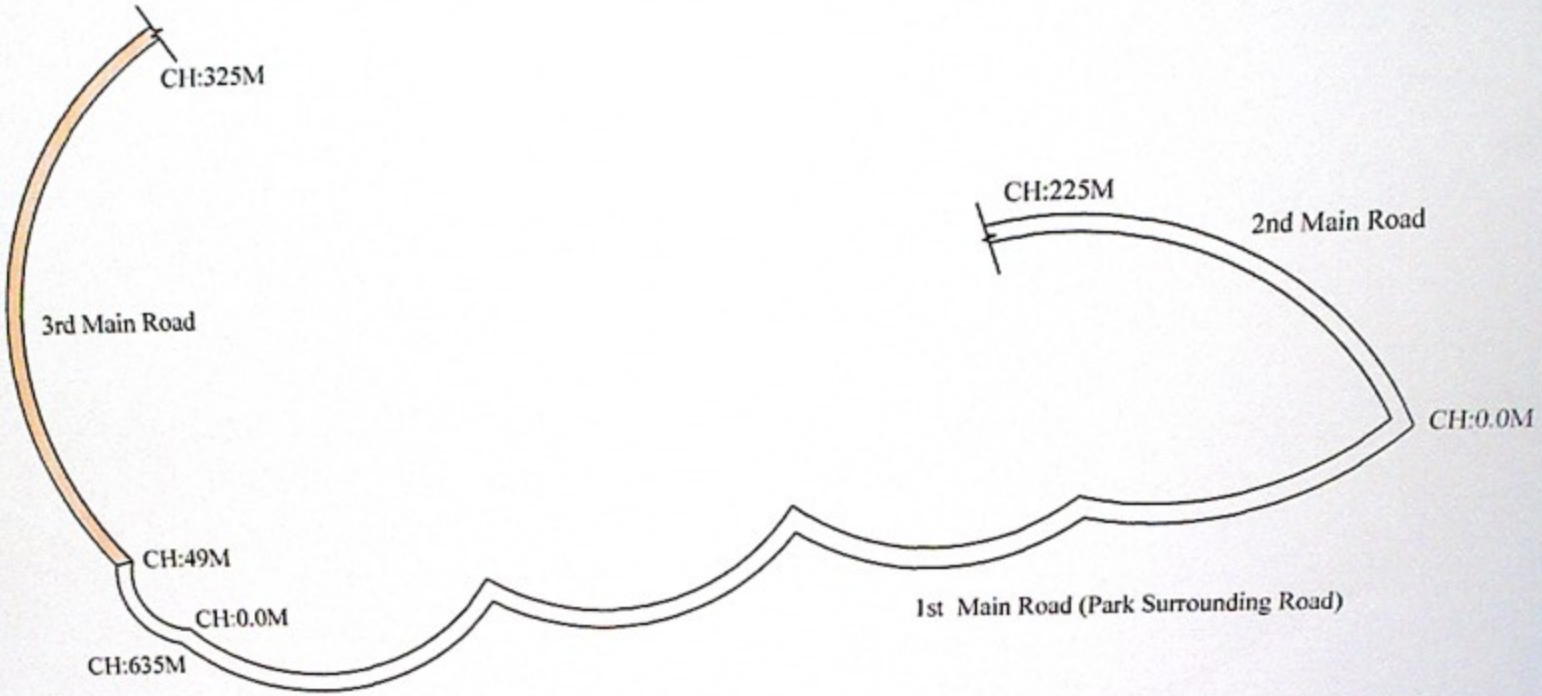

SFS 208

ಸಹಾಯಕ ಕಾರ್ಯಪಾಲಕ ಅಭಿಯಂತರರ
ಯಲಹಂಕ ಉಪನಗರ ಉಪವಿಭಾಗ
ಜ.ಜ.ಬ.ಪ. ಬೆಂಗಳೂರು-106

AE-2

SL No.	DESCRIPTION	REVISION	BY	DATE

RELEASED FOR
- ☐ INFORMATION
- ☐ Draft DPR
- ☐ DPR
- ☐ TENDER
- ■ CONSTRUCTION

NOTES:
- FOR RCC DRAIN
- FOR ASPHALT ROAD

CLIENT:
BBMP
The Executive Engineer
Yelahanka Division
Bruhat Bengaluru
Mahanagara Palike (BBMP)
Bangalore - 560064

PMC CONSULTANT:
M/s GOOLY CONSULTANCY SERVICES
230, Opp. G.R. Lavender Apartments,
Sai Enclave Layout,
Kothnur Dinne, 8th Phase, J.P. Nagar,
Bangalore-560 076.

CONTRACTOR:
Sri R. Satesh
(M/s Sadiya Constructions)

DESIGNED		Name of Work	Improvements to roads and drains at SFS 208 and Surrounding areas in wards no 03 yelahanka satellite town Sub division
DRAWN			
CHECKED		PROJECT	Improvements to roads, drains and other developmental works in ward no- 02 & 03 under road development head in Chief Minister Nava Nagarothan grants of Yelahanka division. (Package -01)
DATE		TITLE	Plan For Ward no-2
SHEET		SCALE	NOT TO SCALE